
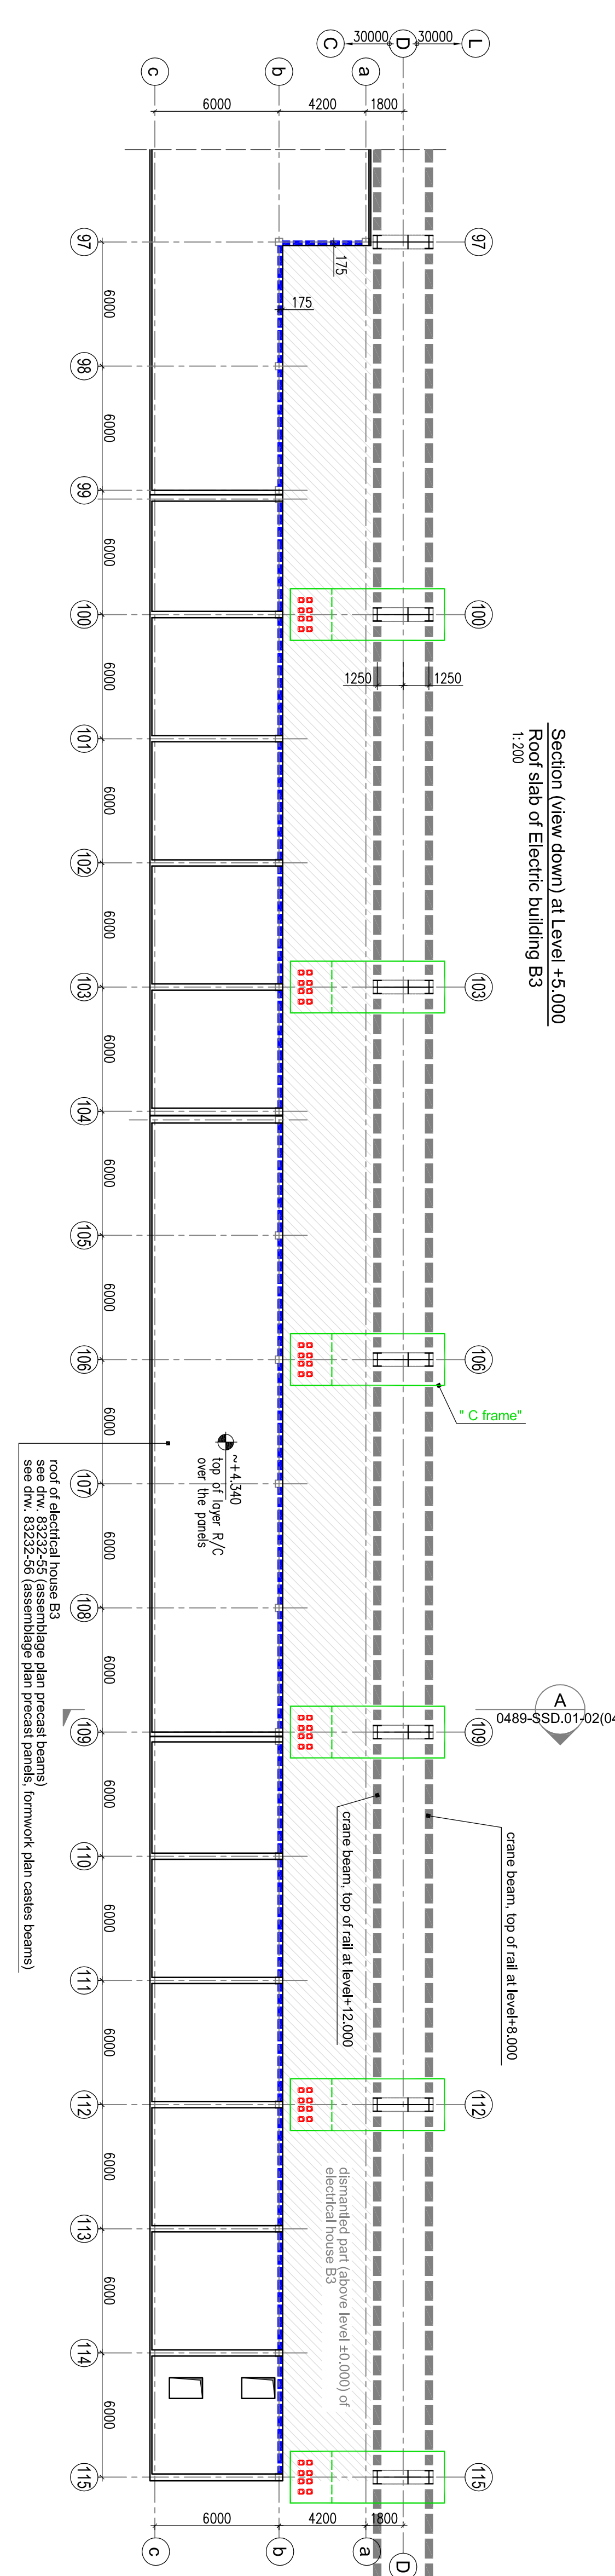
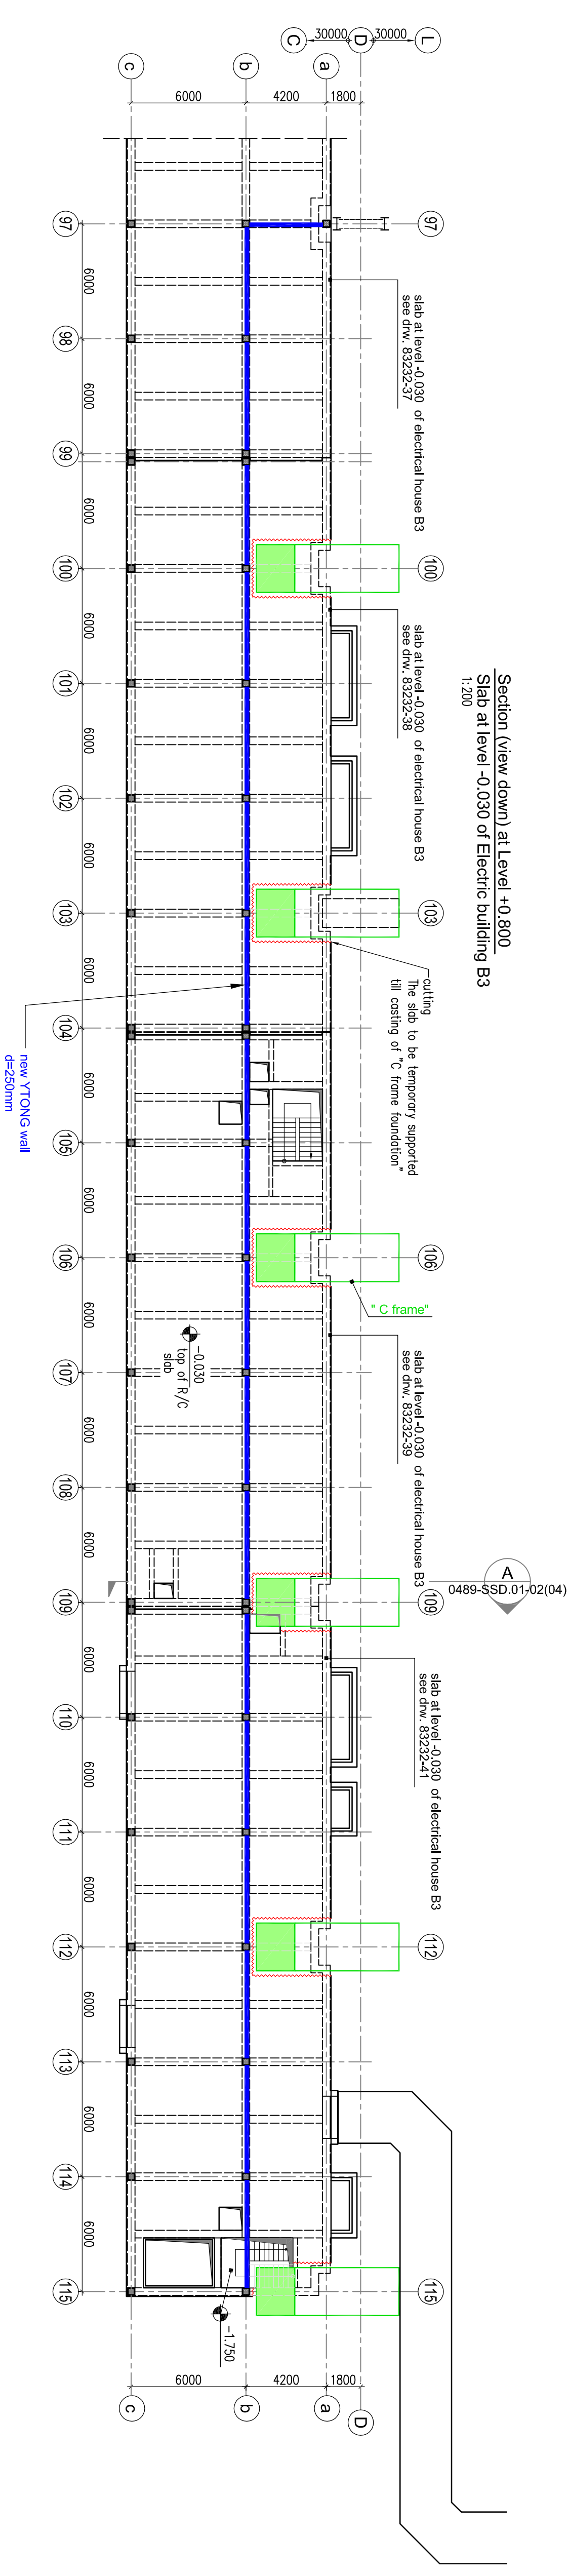


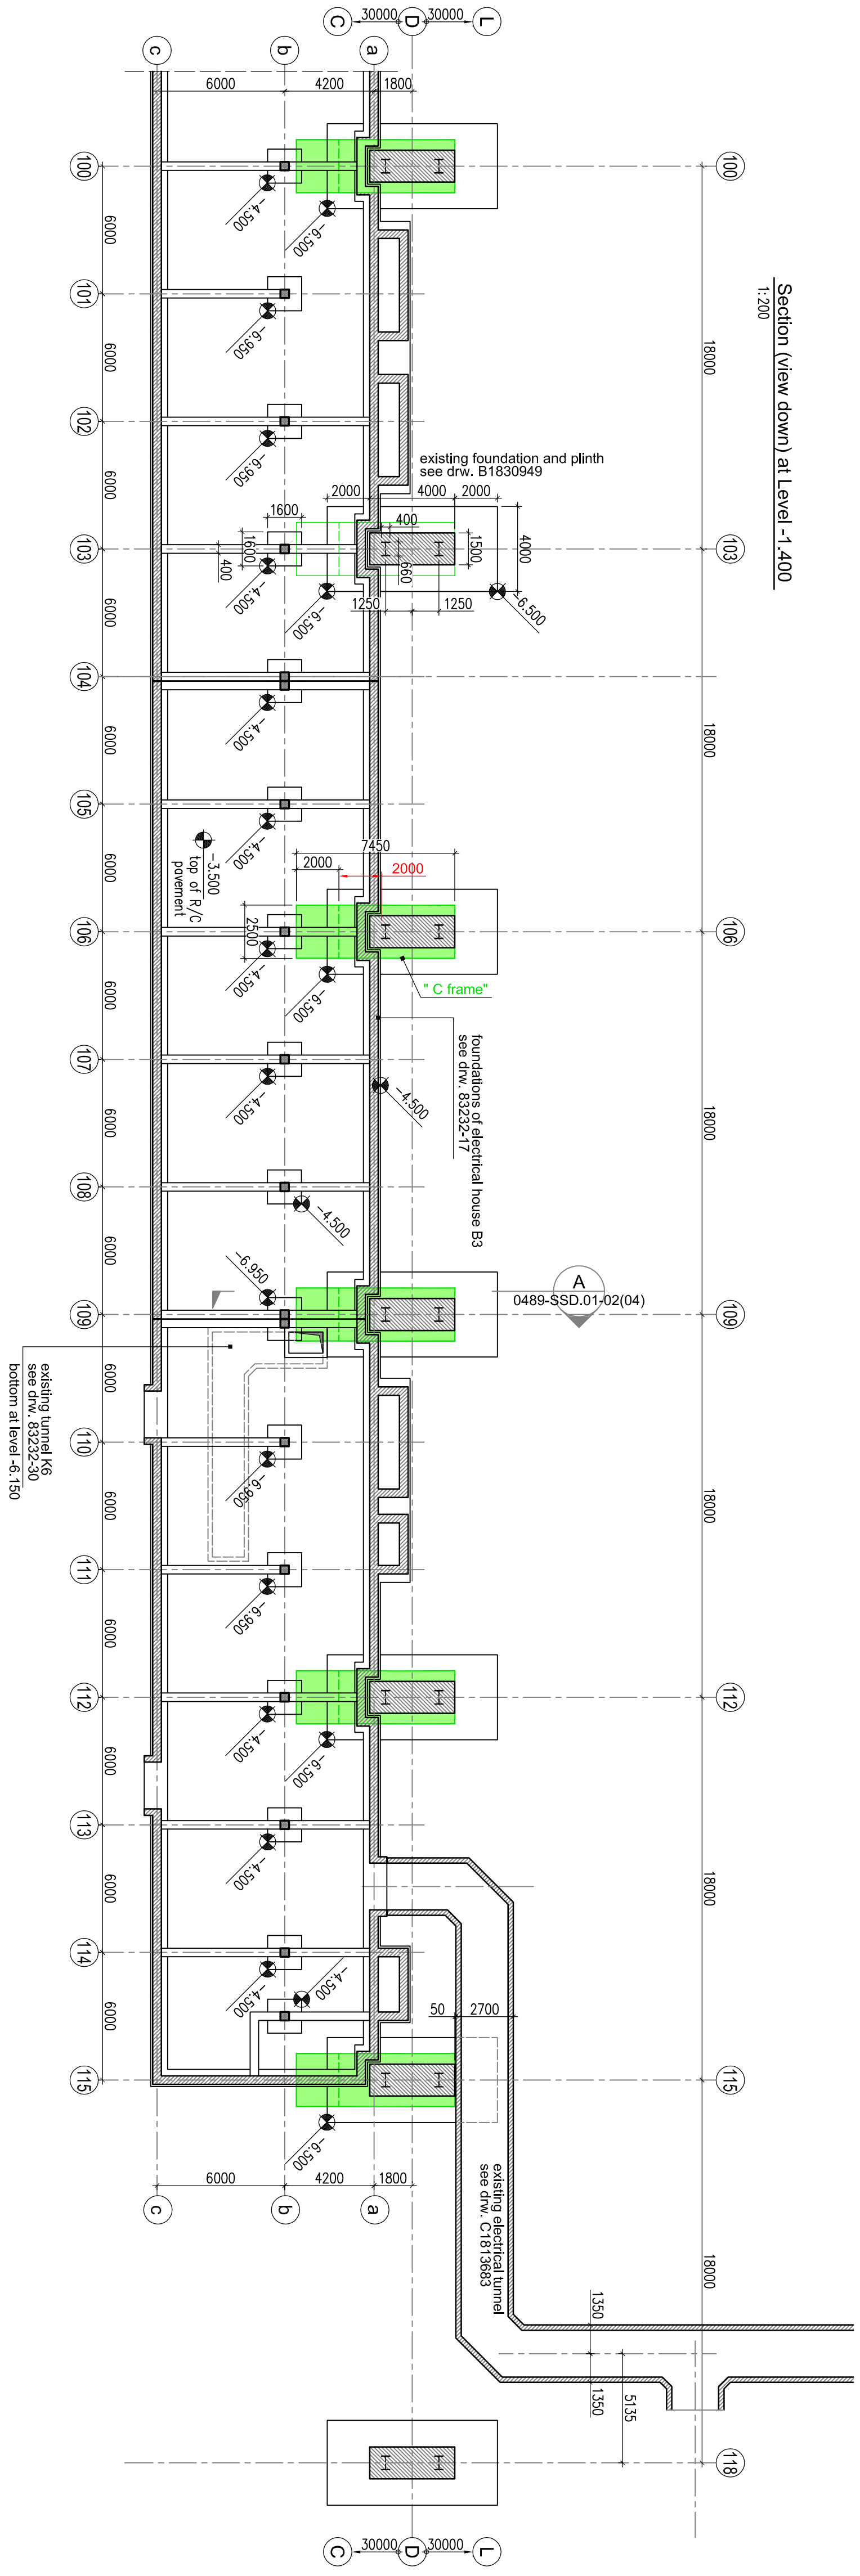

- Notes
1. Materials used - see at drv. 0489-SSD.01-04
 2. Elements (tunnels) under the floor of the basement of electrical house B3, which are not in conflict with 'C' frame' foundations are not shown in this drawing.
 3. Tunnel K3 will partly filled with concrete - see at drv. 0489-SSD.01-04
 4. The new Y-TONG wall to be executed before start of dismantling works

01	11/05/2012	CST	Detailed design issue
00	12/09/2011	CST	First issue
NUM.	DATE	NAME	MODIFICATION
REVISIONS			
PROJECT 0489 - LONG RAIL PRODUCTION FOR			
ARCELORMITTAL POLAND S.A.			
SUBJECT STRUTTED COLUMNS			
AUTHOR OF THE PROJECT		CUSTOMER	
Group-IPS		ArcelorMittal	
AUTHOR'S DRAWING NUMBER		CUSTOMER'S DRAWING NUMBER	
0489-SSD.01-01			
PART STRUCTURAL		PHASE DETAILED DESIGN	
SITUATION PLANS		SCALE 1:200	
DESIGNED BY		DRAWN BY	
dpl. eng. Constantin Stalov		dpl. eng. Constantin Stalov	
CHECKED BY		DATE	
I. Jacques Latane		11/05/2012	
		REVISION	
		01	
		FORMAT	
		A1	